© REDCLAY PLLC, 2022. UNAUTHORIZED USE OF DRAWINGS, DESIGNS, & CONCEPTS DEPICTED ON THESE DOCUMENTS ARE SUBJECT TO LEGAL PROSECUTION. POSSESSION IN ANY FORM CONSTITUTES ACCEPTANCE OF THESE CONDITIONS.

DRAFT

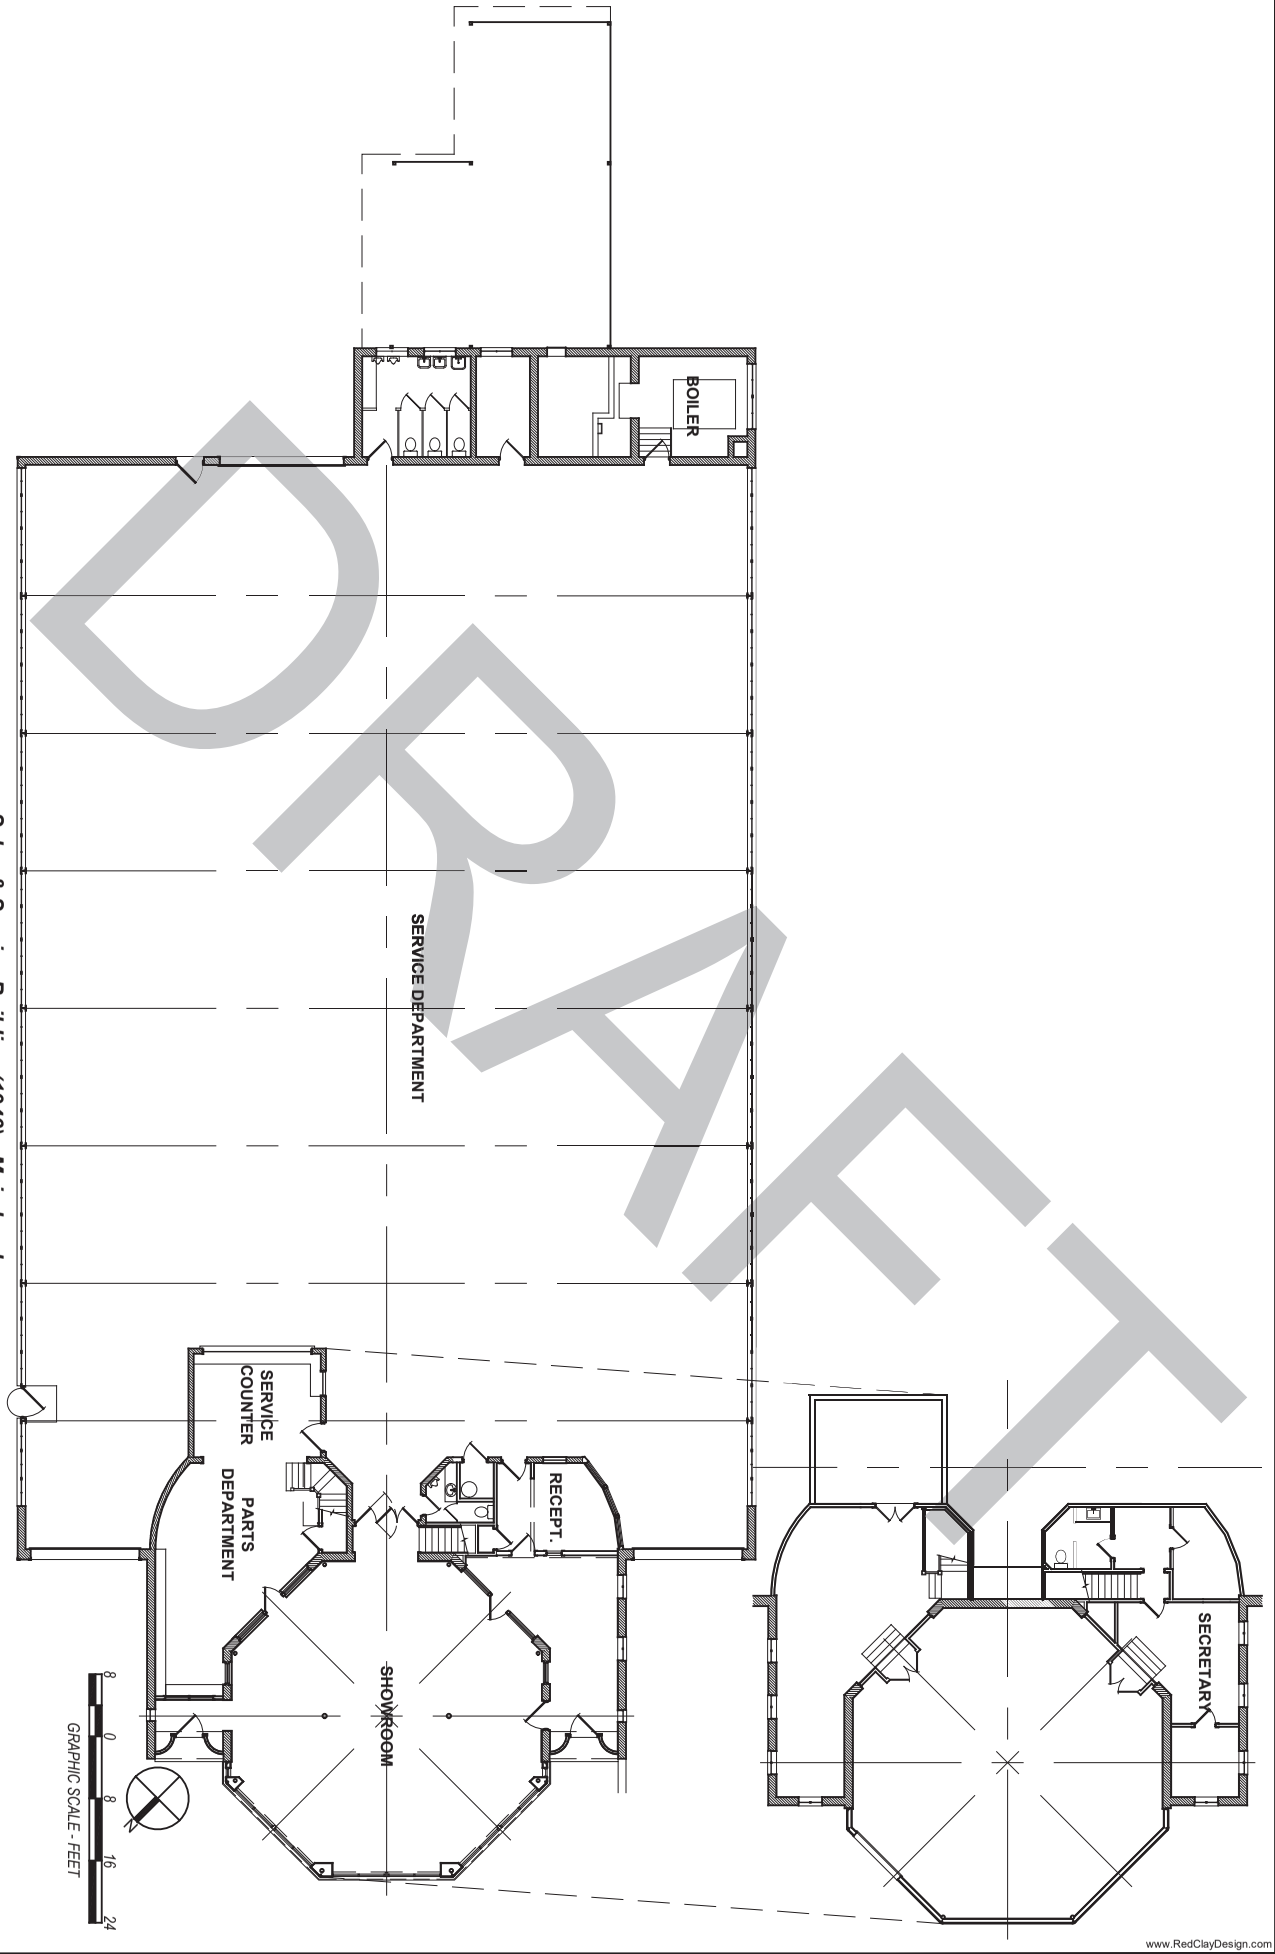

Sales & Service Building (1946) - Main level

www.RedClayDesign.com

TITLE	PROJECT				SITE NUMBER	SHEET
FLOOR PLAN SALES & SERVICE MAIN / UPPER LEVEL	**CITY MOTOR COMPANY**				**RW2240**	**NR-11**
	419 SOUTH MAIN STREET	SALISBURY	ROWAN COUNTY	NORTH CAROLINA		