Pilot Life Insurance Company Home Office
Greensboro, Guilford County, NC
National Register Boundary

1 Lat: 36.021165°
Long: -79.887384°

2 Lat: 36.022636°
Long: -79.887120°

3 Lat: 36.023050°
Long: -79.884571°

4 Lat: 36.021485°
Long: -79.883745°

5 Lat: 36.021546°
Long: -79.882573°

6 Lat: 36.019490°
Long: -79.884266°

7 Lat: 36.019405°
Long: -79.885040°

National Register Boundary
Security Fence

A Fackler/Annex/North Building
1928, 1951, 1960
Contributing Building

B Mebane Building, 1928
Contributing Building

C Commons Building, 1928
Contributing Building

D Lake Building, 1950s, ca. 1965
Contributing Building

E Reflecting Pool, 1928
Contributing Structure

F Mechanical Equipment
Cover (2), ca. 1960
Contributing Structure

G Security Fence, 2008
Noncontributing Object

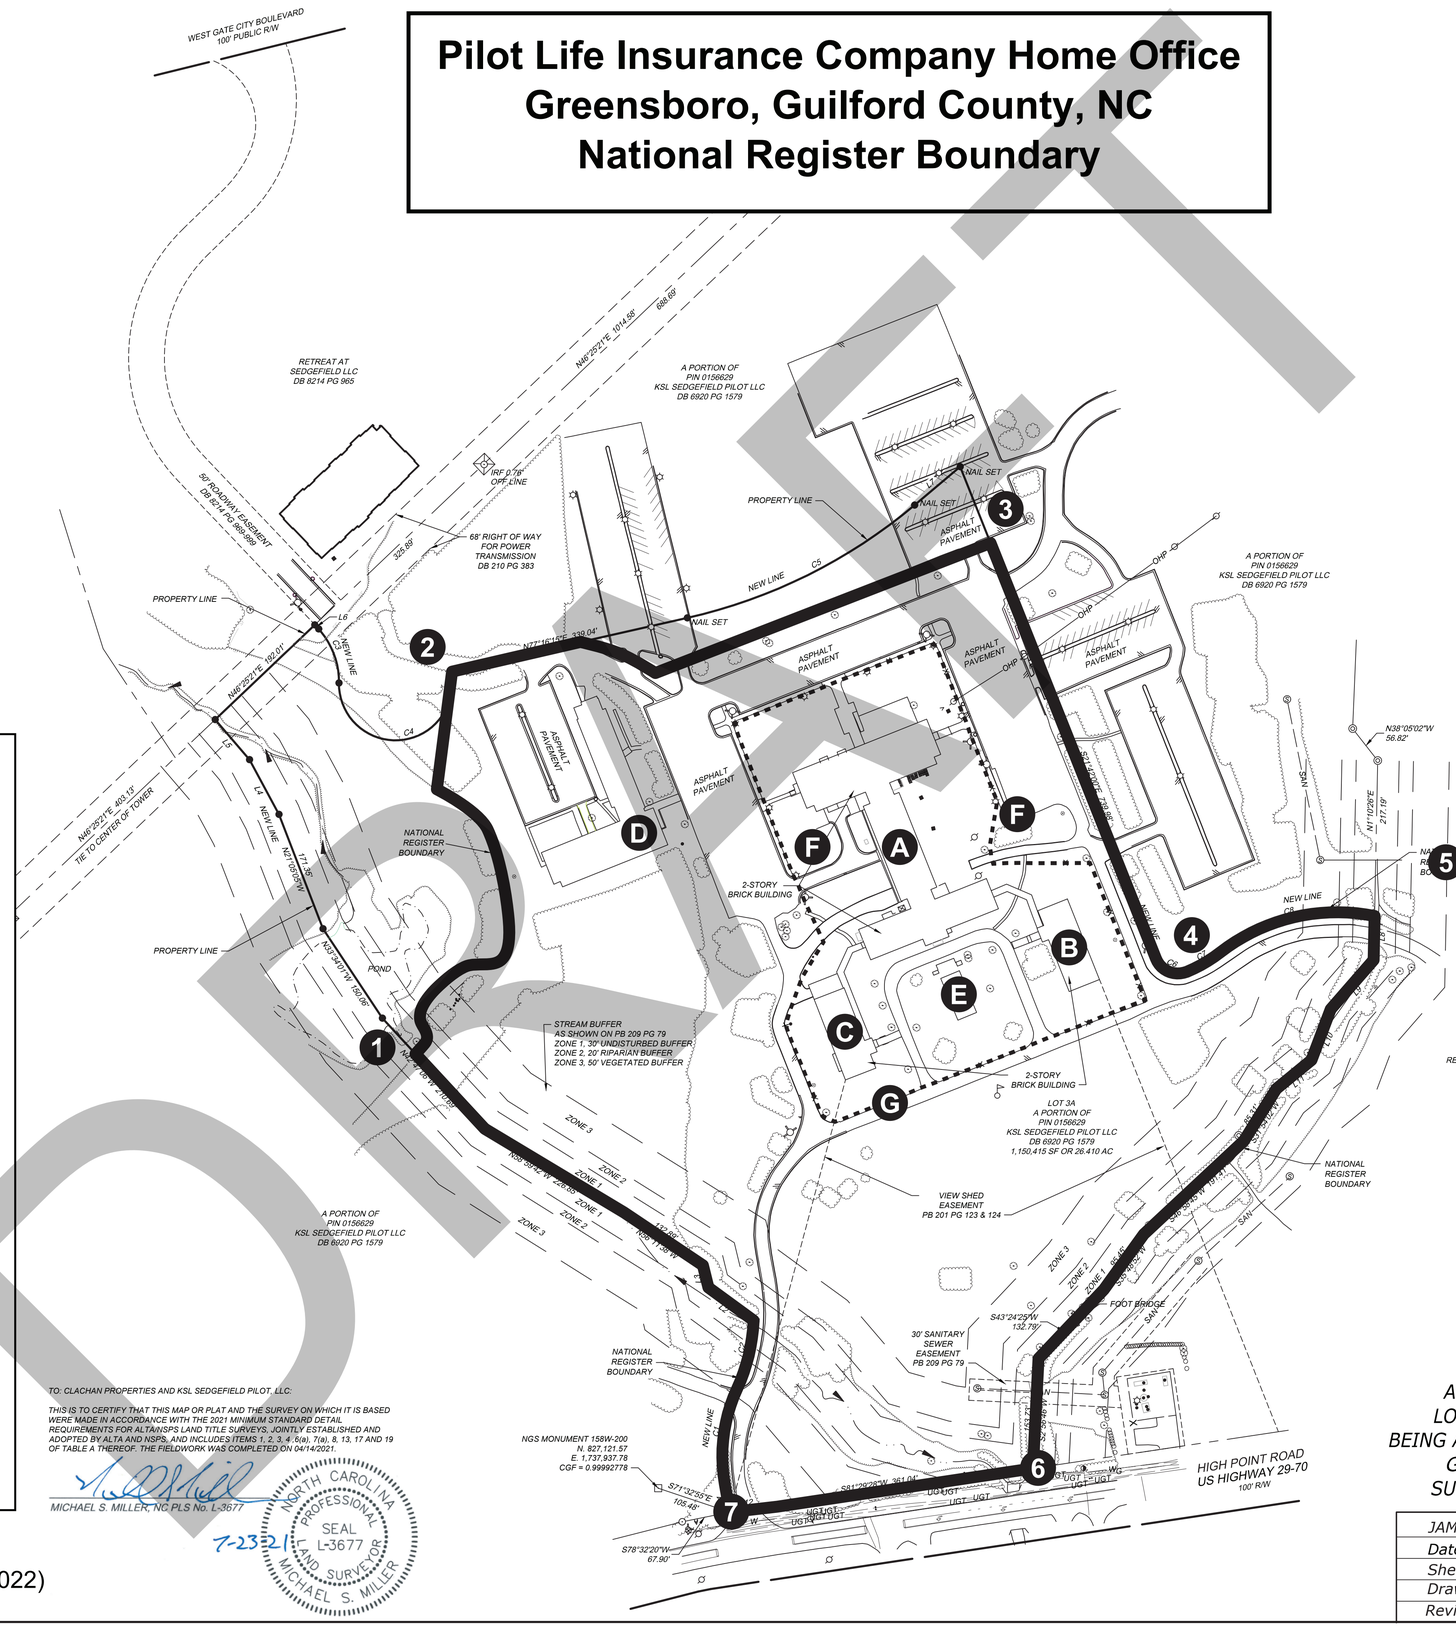

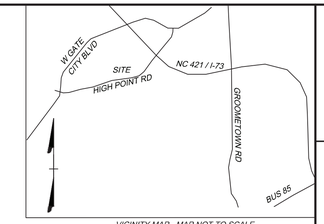

VICINITY MAP - MAP NOT TO SCALE

TO: CLACHAN PROPERTIES AND KSL SEDGEFIELD PILOT, LLC:

THIS IS TO CERTIFY THAT THIS MAP OR PLAT AND THE SURVEY ON WHICH IT IS BASED WERE MADE IN ACCORDANCE WITH THE 2021 MINIMUM STANDARD DETAIL REQUIREMENTS FOR ALTA/NSPS LAND TITLE SURVEYS, JOINTLY ESTABLISHED AND ADOPTED BY ALTA AND NSPS, AND INCLUDES ITEMS 1, 2, 3, 4, 6(a), 7(a), 8, 13, 17 AND 19 OF TABLE A THEREOF. THE FIELDWORK WAS COMPLETED ON 04/14/2021.

MICHAEL S. MILLER, NC PLS No. L-3677

7-23-21

NORTH CAROLINA PROFESSIONAL SEAL L-3677 LAND SURVEYOR MICHAEL S. MILLER

ALTA/NSPS LAND TITLE SURVEY OF
LOT 3A OF THE PILOT AT SEDGEFIELD
BEING A PORTION OF 5300 HIGH POINT ROAD
GREENSBORO, NORTH CAROLINA
SURVEYED FOR CLACHAN PROPERTIES

JAMESTOWN TWSP.	GUILFORD CO., N.C.
Date: 05-07-21	
Sheet 1 of 1	J.N.: 47848
Drawn by: MM	Checked by: MM
Revised:	

THIS DRAWING PREPARED AT THE CHARLOTTE OFFICE
610 E. MOREHEAD STREET, Suite 250 | CHARLOTTE, NC 28203
TEL 704.376.1073 FAX 704.376.1076 www.timmons.com
NORTH CAROLINA LICENSE NUMBER C-1652

YOUR VISION ACHIEVED THROUGH OURS.

Site Development | Residential | Infrastructure | Technology

TIMMONS GROUP

Source: Timmons Group
(Communication Design, Inc., April 2022)

DRAFT